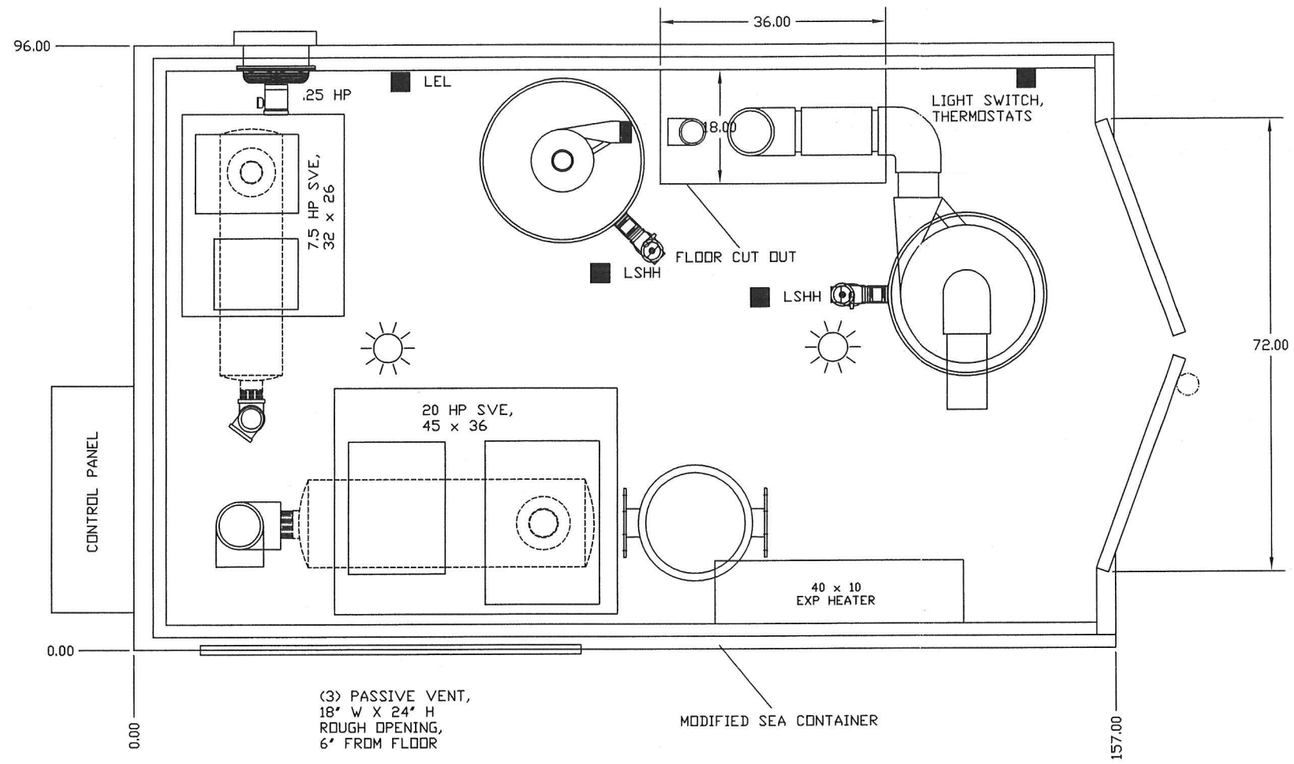

ELECTRICAL COLOR CODE:
BLUE - 120 V
MAGENTA - 4-20 mA ANALOG
RED - HIGH VOLTAGE (230 V 3ø)
CYAN - INTRINICALLY SAFE

NOTES:

1. THIS DRAWING IS INTENDED TO SHOW EQUIPMENT LAYOUT WITHIN ENCLOSURE ONLY; SEE P&ID FOR PROCESS FLOW INFORMATION
2. WALLS AND CEILING TO BE INSULATED AND COVERED WITH 5/8" PLYWOOD
3. ENCLOSURE INTERIOR CLASSIFICATION IS TO BE CLASS 1 DIVISION 2

DRAWING APPROVAL
☐ APPROVED
☐ NOT APPROVED
☐ APPROVED WITH CHANGES
DATE ___-___-___ BY _____

TOLERANCES UNLESS OTHERWISE SPECIFIED
± 12"

GENERAL OFFICES
11929 PORTLAND AV. S.
BURNSVILLE, MN. 55337
Tel: 952-707-9101
Fax: 952-707-1075

PRODUCT LEVEL CONTROL, INC.

Customer: GENERAL EXCAVATING		Drawing No.: 04-075-PLAN	
Site Reference: DORCHESTER, NE		Sheet No.: Sht_1_of_2_	Scale: 1:24
Cust. No.:	PLC Sales No.: 04-075	Title Line 1: CONTAINER FLOOR PLAN	
Drawn By: JWW	Drawn Date: 11/04/04	Title Line 2: REV 0	