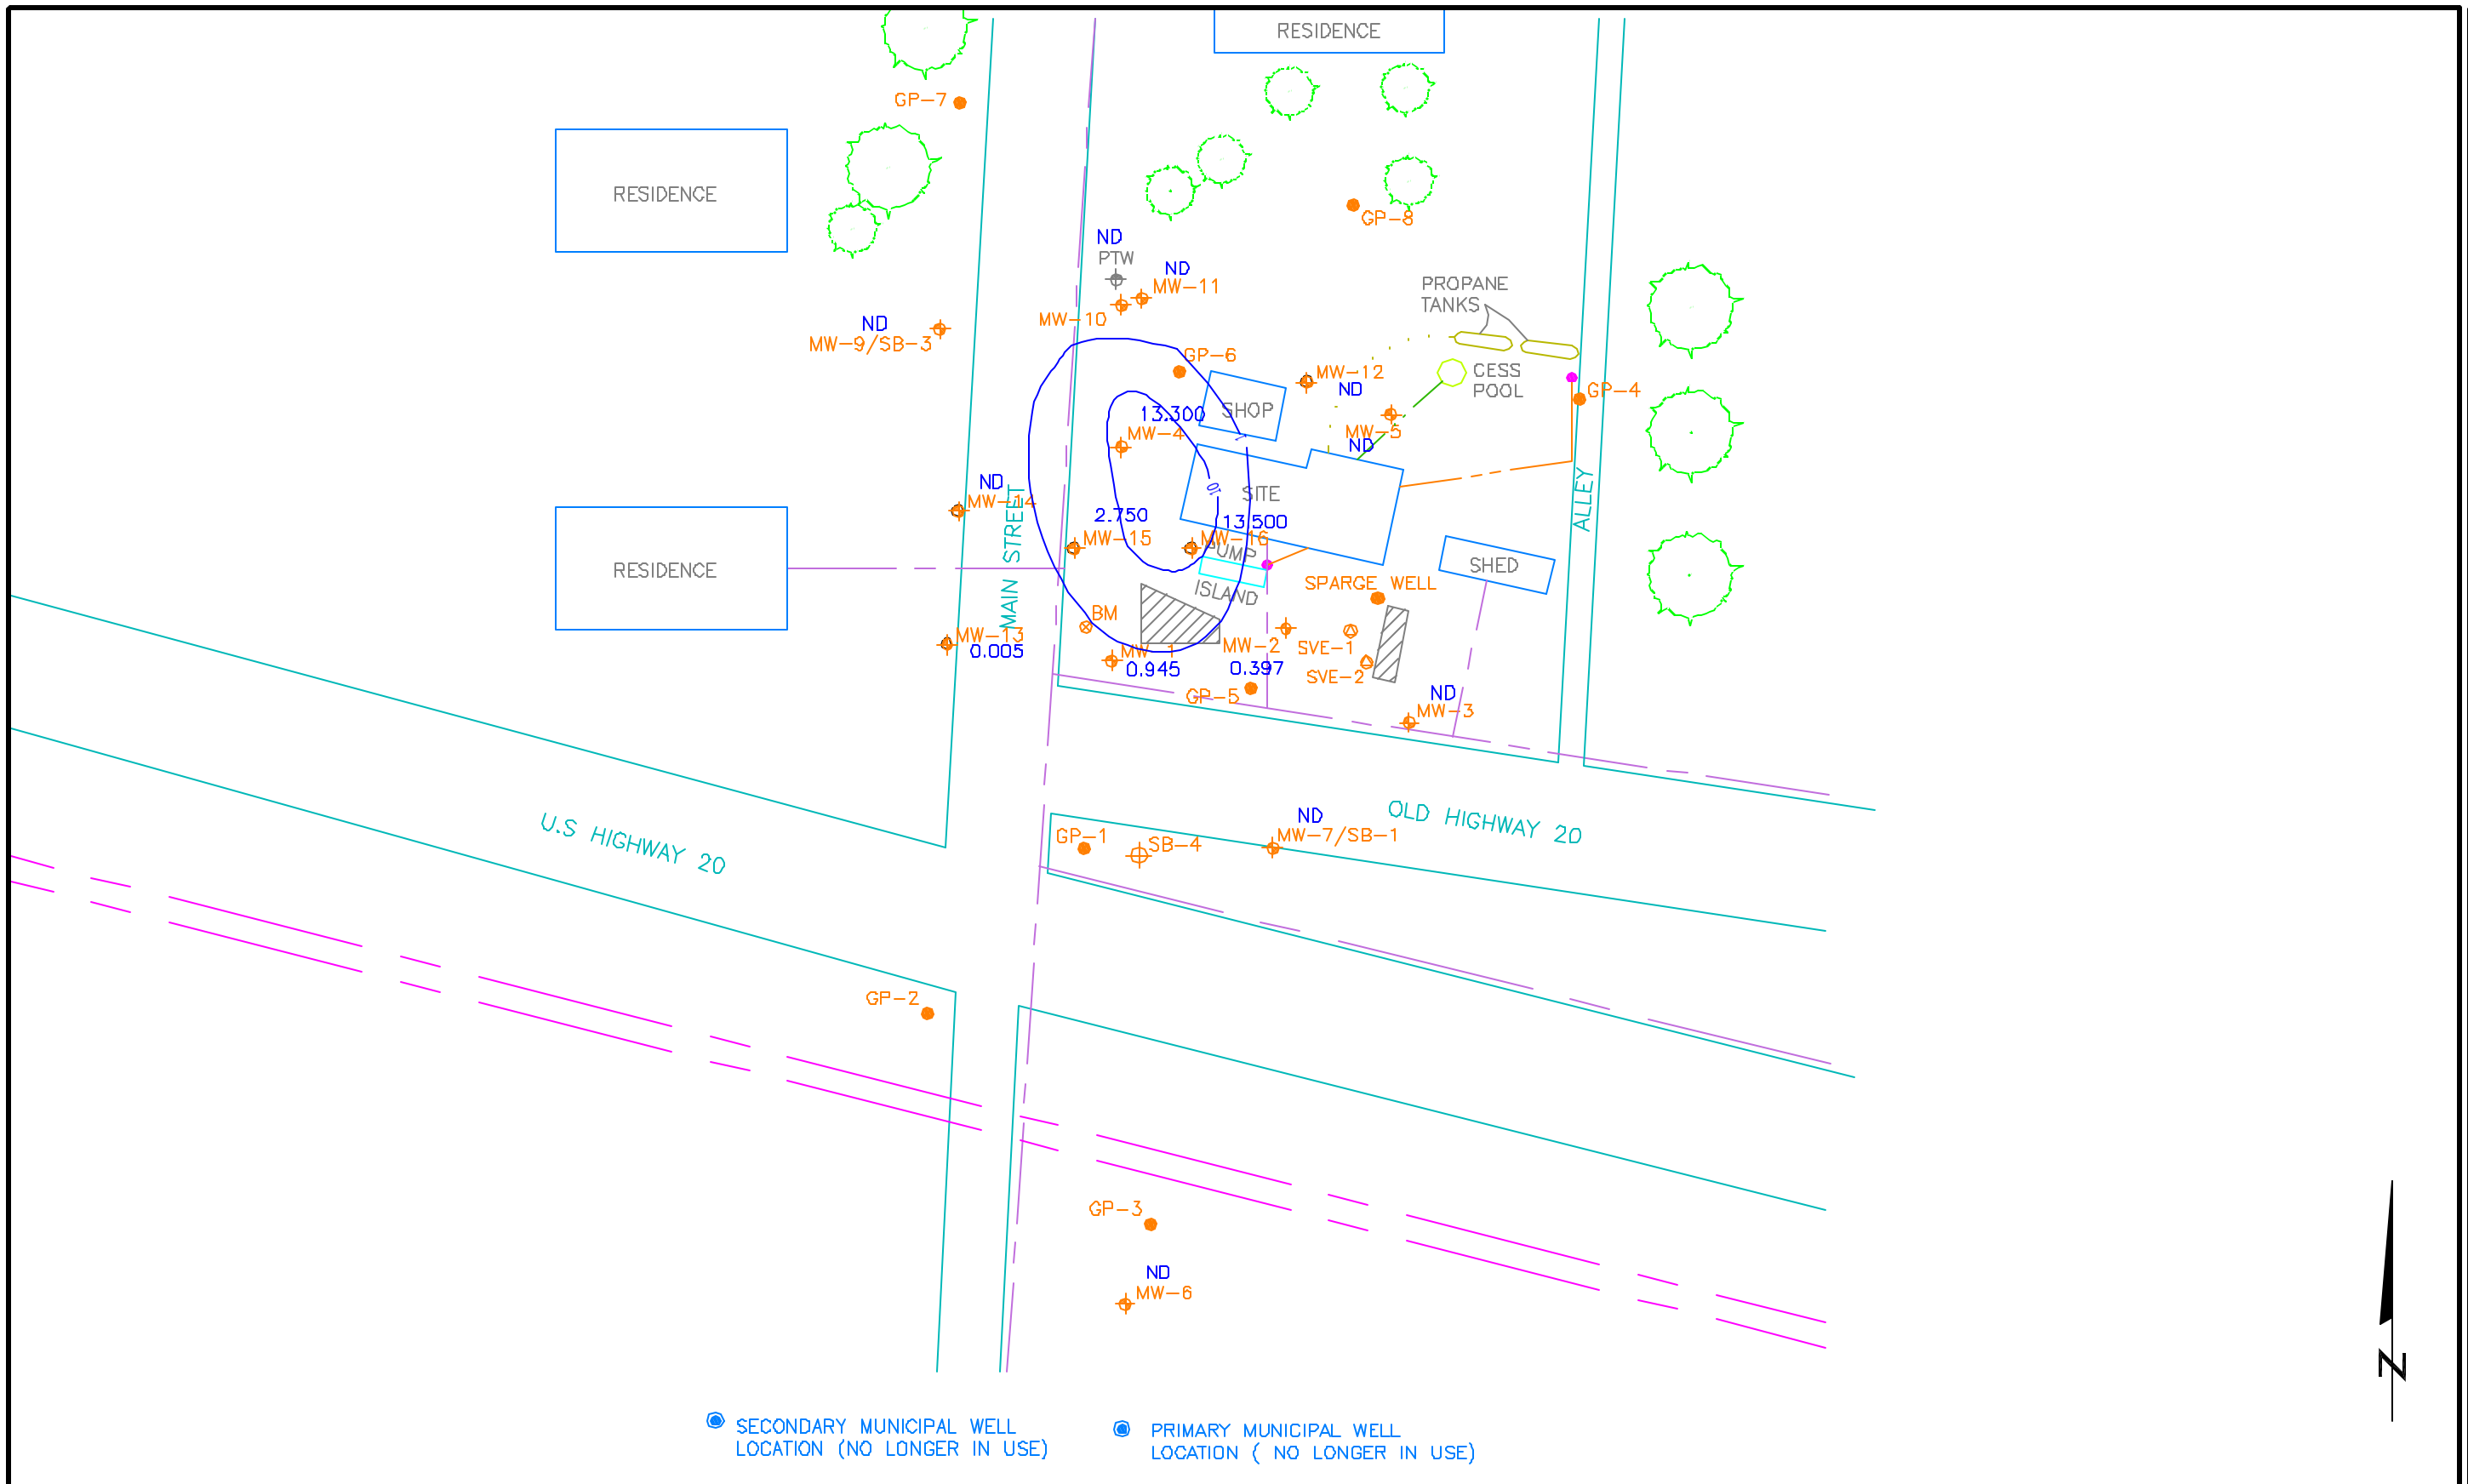

= CONTOUR LINES
= SANITARY SEWER LINE
= UNKNOWN BURIED LINES
= FORMER UST LOCATION
ND = NOT DETECTED

LEGEND

= WATER LINE
= TELEPHONE FIBER OPTICS LINE
= OVERHEAD ELECTRICAL LINE
= PUMP TEST WELL
FP = FREE PRODUCT

= SVE PILOT WELL
GP-X = GEOPROBE POINT
MW-X = MONITORING WELL
= MUNICIPAL WELL
SB-X = SOIL BORING
BM = FIRE HYDRANT
Concentrations in mg/l

0 50
SCALE IN FEET

COZAD SERVICE STATION
UG# 41291-KM-1400
WOOD LAKE, NEBRASKA

BENZENE ISOCONCENTRATION MAP (mg/l)

GSI
7050 South 110th Street
Omaha, NE 68128-5716
Phone: (402) 339-6104
Fax: (402) 339-6297
www.gsinetwork.com

FIG # benzene
PROJECT #: 011168
DATE: 06/10/03
DRAWN BY: LLS
PROJ MANAGER: JTB