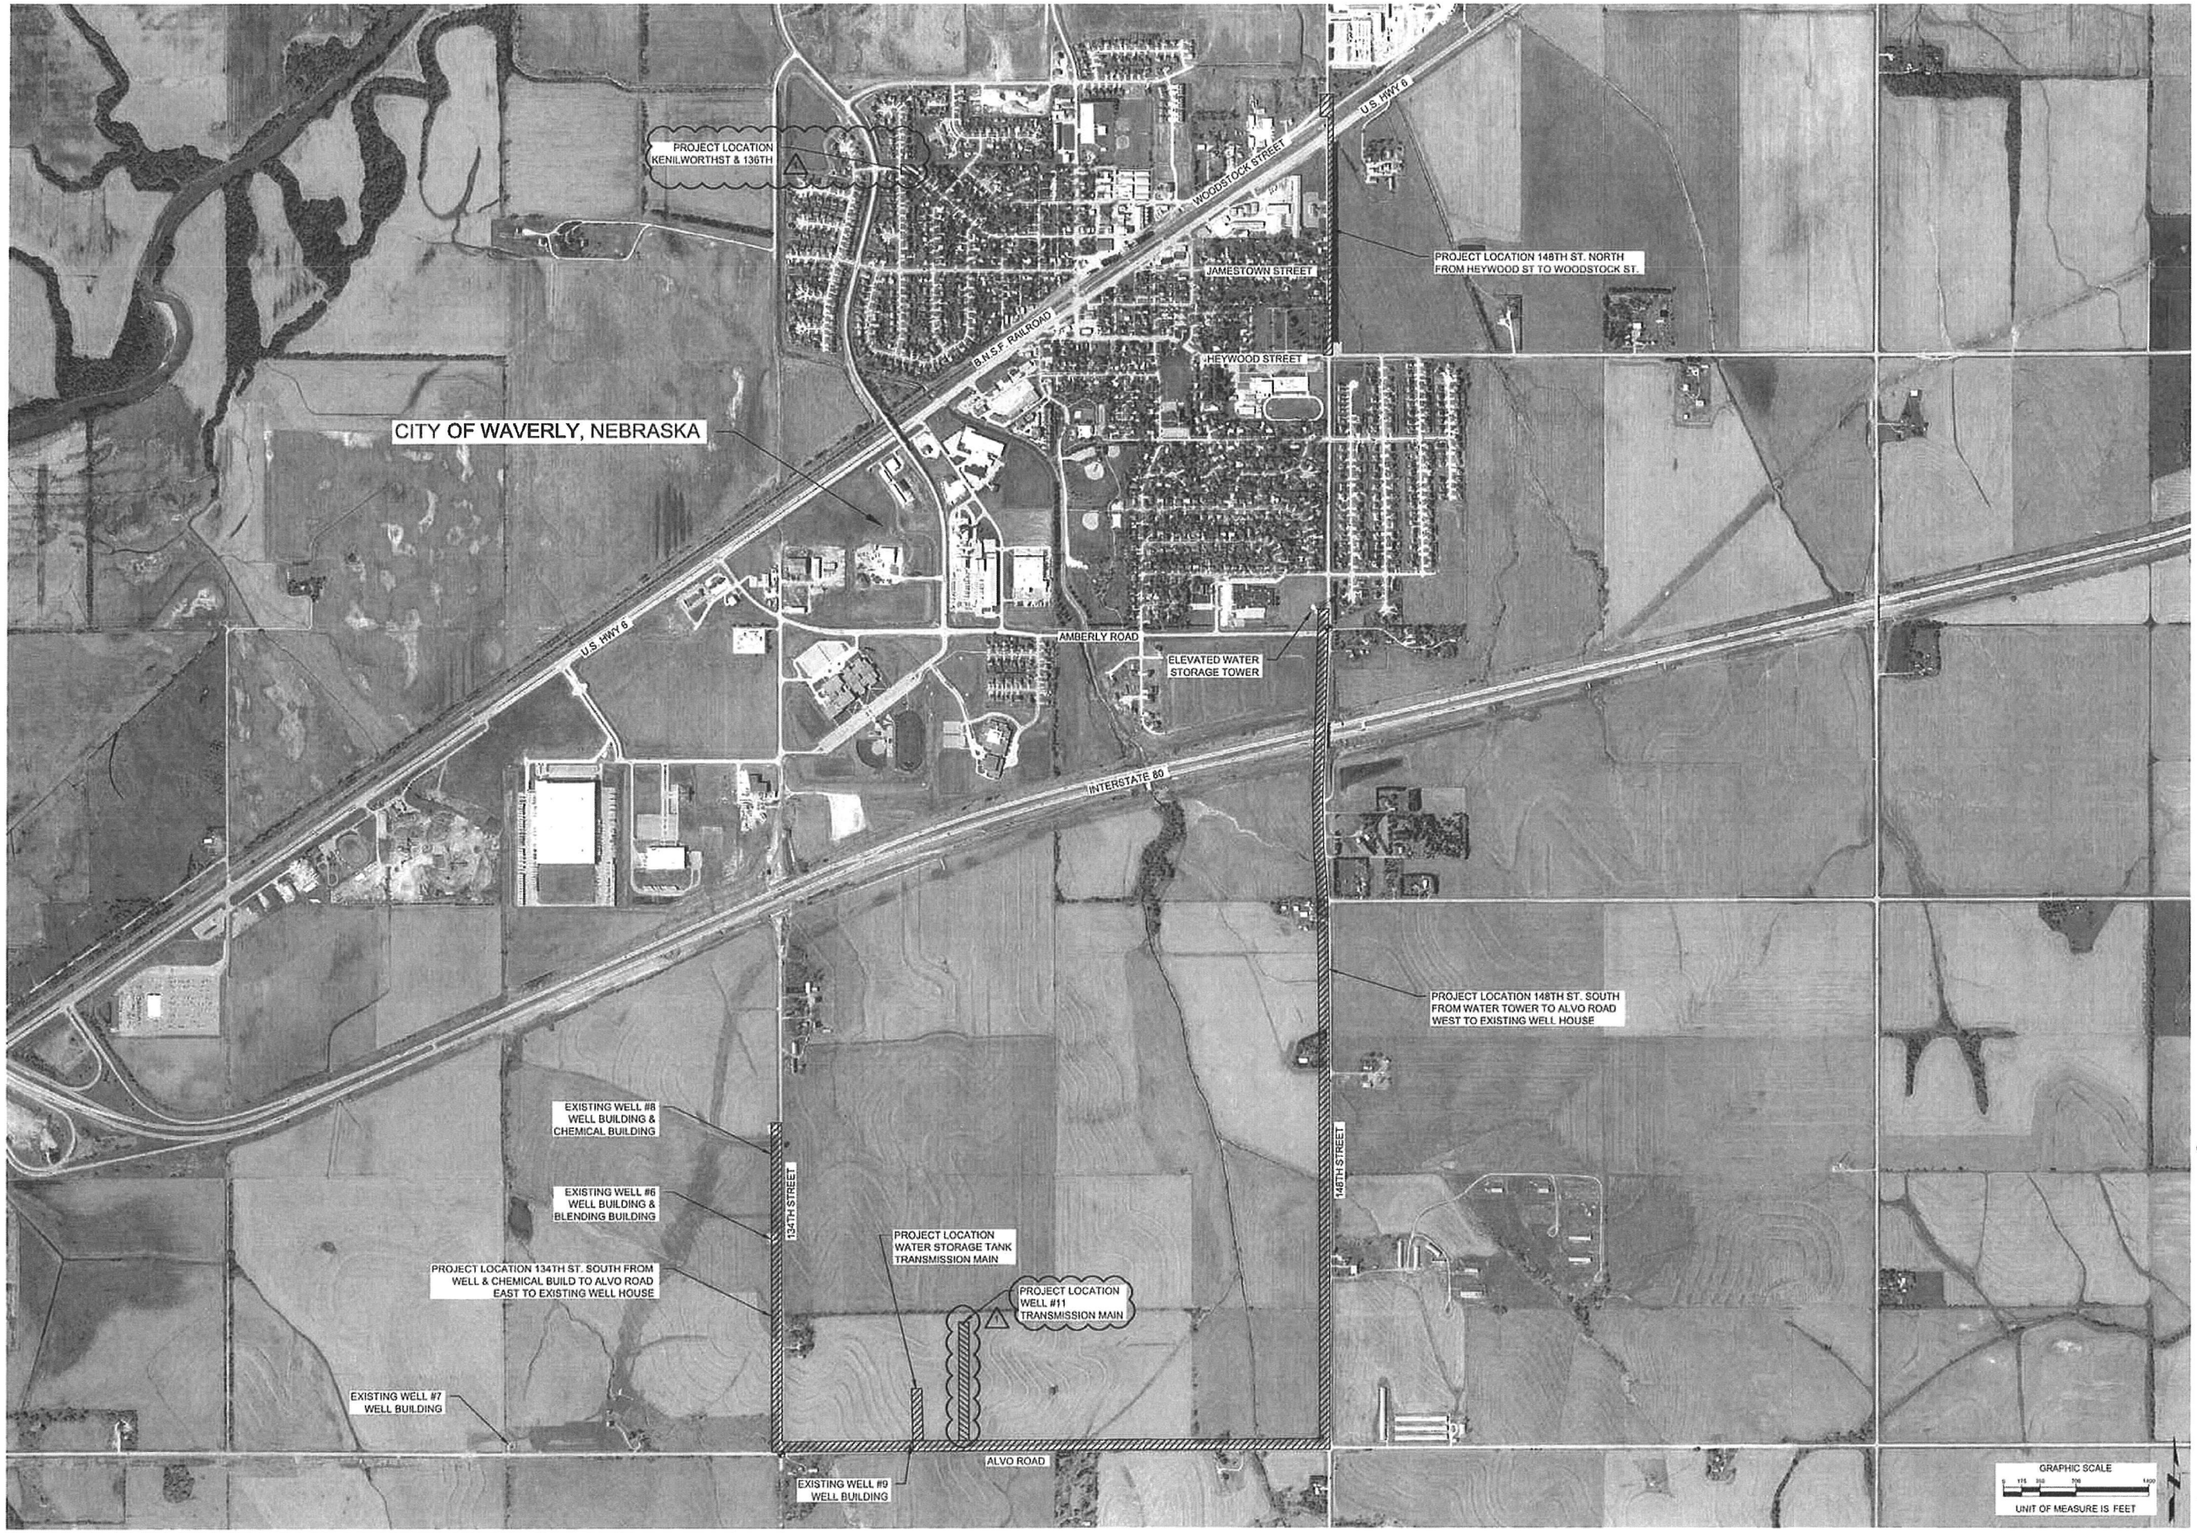

JEO CONSULTING GROUP INC
Ph: 402.435.3080
650 "J" Street, Ste 215
Lincoln, Nebraska 68508

2013 - 2014
WATER DISTRIBUTION
IMPROVEMENTS
WAVERLY, NEBRASKA

LOCATION MAP

PROFESSIONAL CIVIL ENGINEER
DANIEL T. BRUSKOCH
E-13982
NEBRASKA

PROJECT NO	120832
DATE	12/12/2013
DRAWN BY	D.A.B.
FILE NAME	S-120832_TRANS.dwg
FIELD BOOK	WAVERLY #3
FIELD CREW	CP
SURVEY FILE NO	
PLAN IN HAND INITIALS	DRS
PLAN IN HAND DATE	8/14/2013
70 PERCENT REVIEW INITIALS	RDB
70 PERCENT REVIEW DATE	4/8/2013
95 PERCENT REVIEW INITIALS	RDB
95 PERCENT REVIEW DATE	7/2/2013
REVISIONS	10/28/2013 △

C0.2