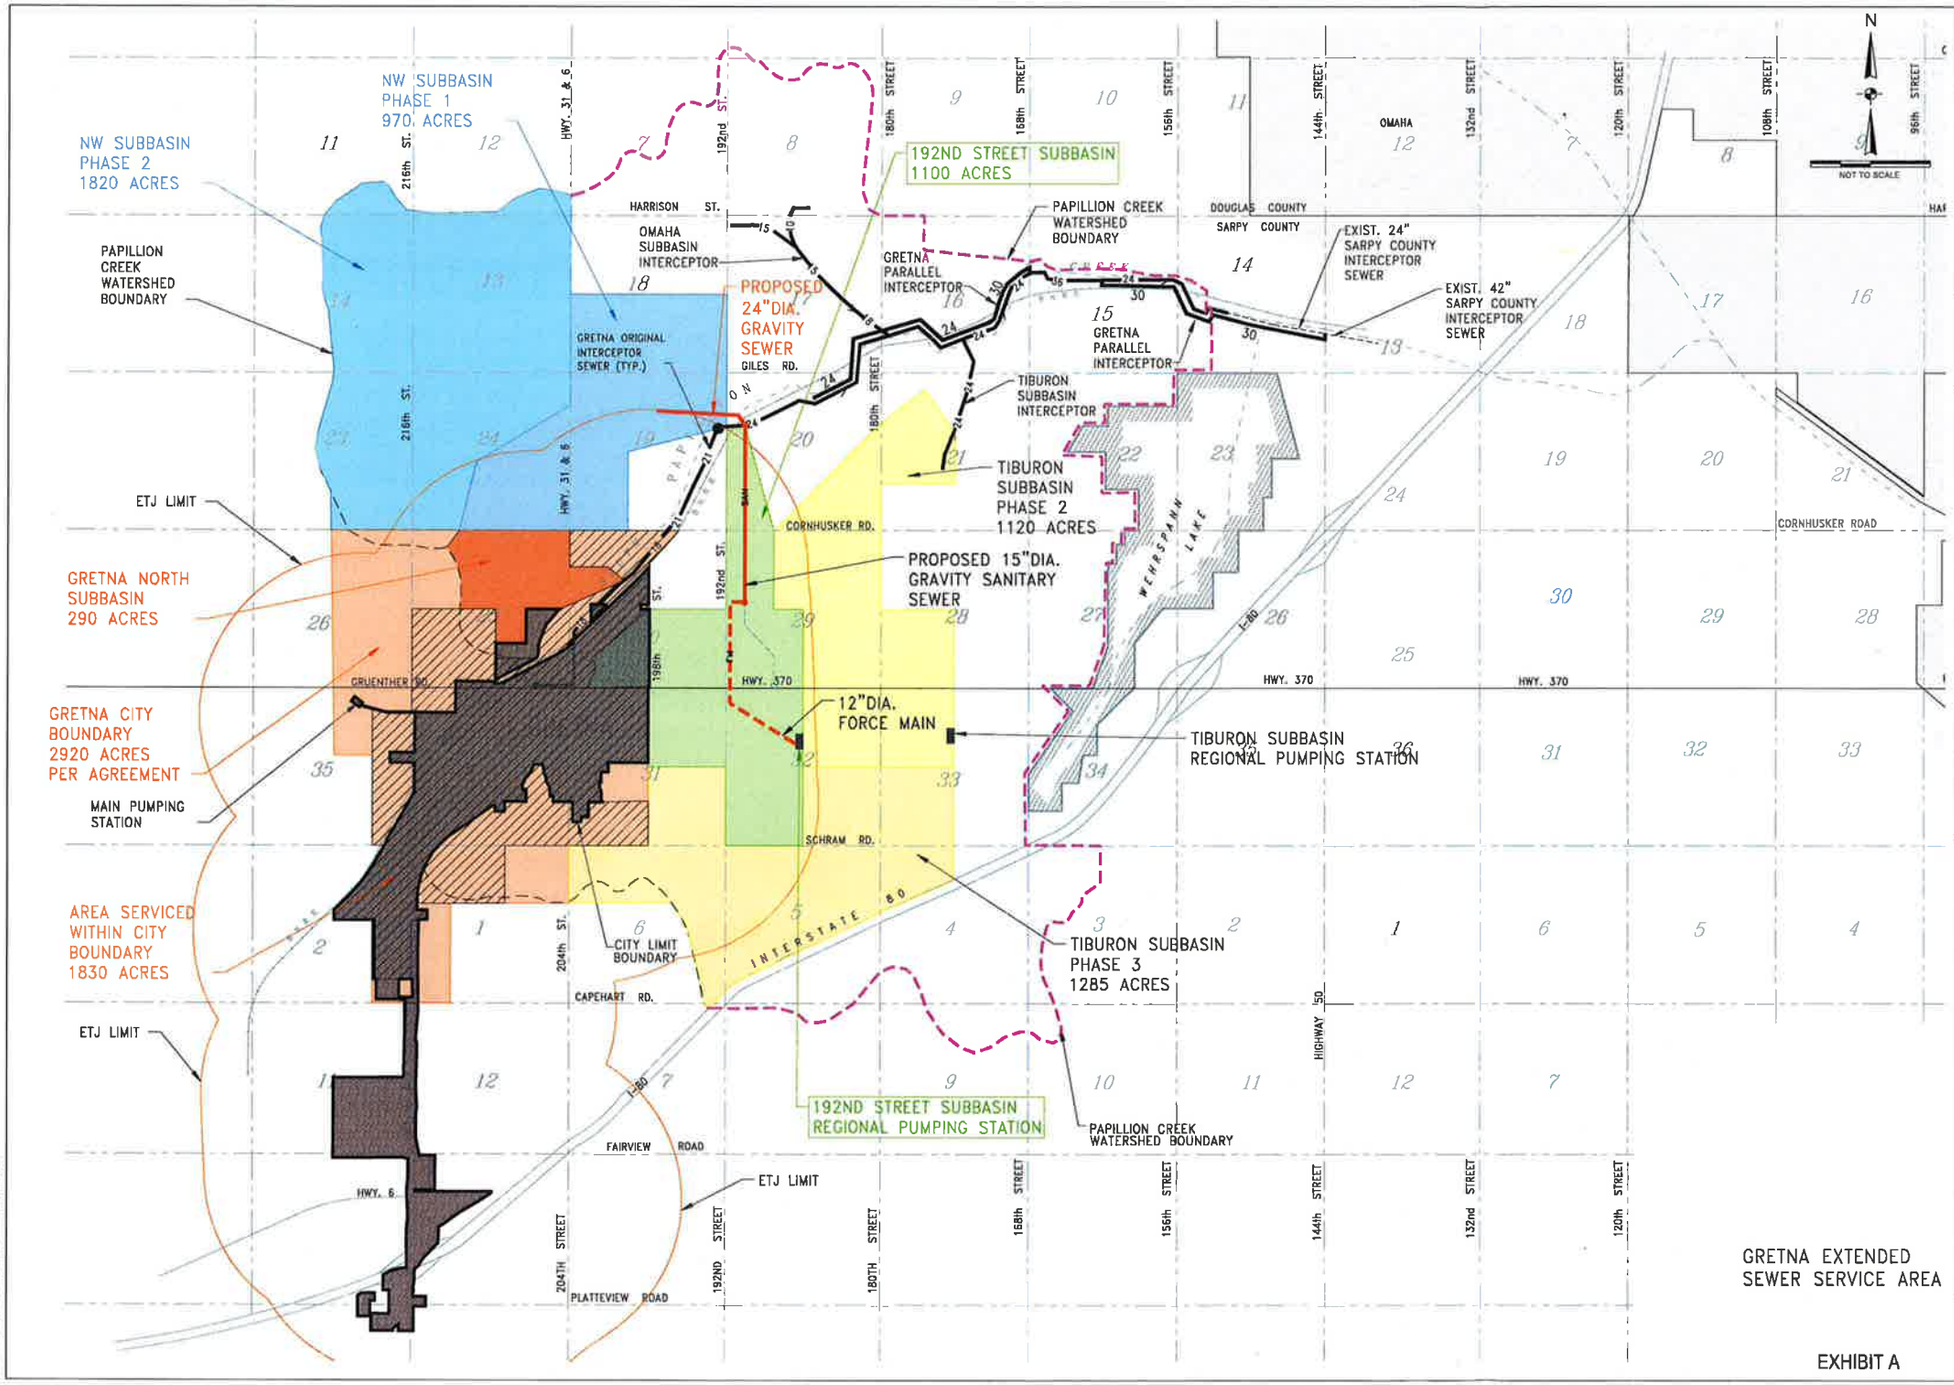

GRETNA EXTENDED SEWER SERVICE AREA

EXHIBIT A

OLMSTED & PERRY CONSULTING ENGINEERS INC.
10730 PACIFIC STREET SUITE 232
OMAHA, NEBRASKA

REVISIONS

GRETNA MUNICIPAL INTERCEPTOR SEWER SYSTEM
GRETNA, NEBRASKA

MUNICIPAL INTERCEPTOR SEWER
SUBBASIN AREAS

PROJECT NO. 12004-06
DATE JANUARY 31, 2014

SHEET NO. 1 of 1