# FORMER VALLEY SERVICE CENTER

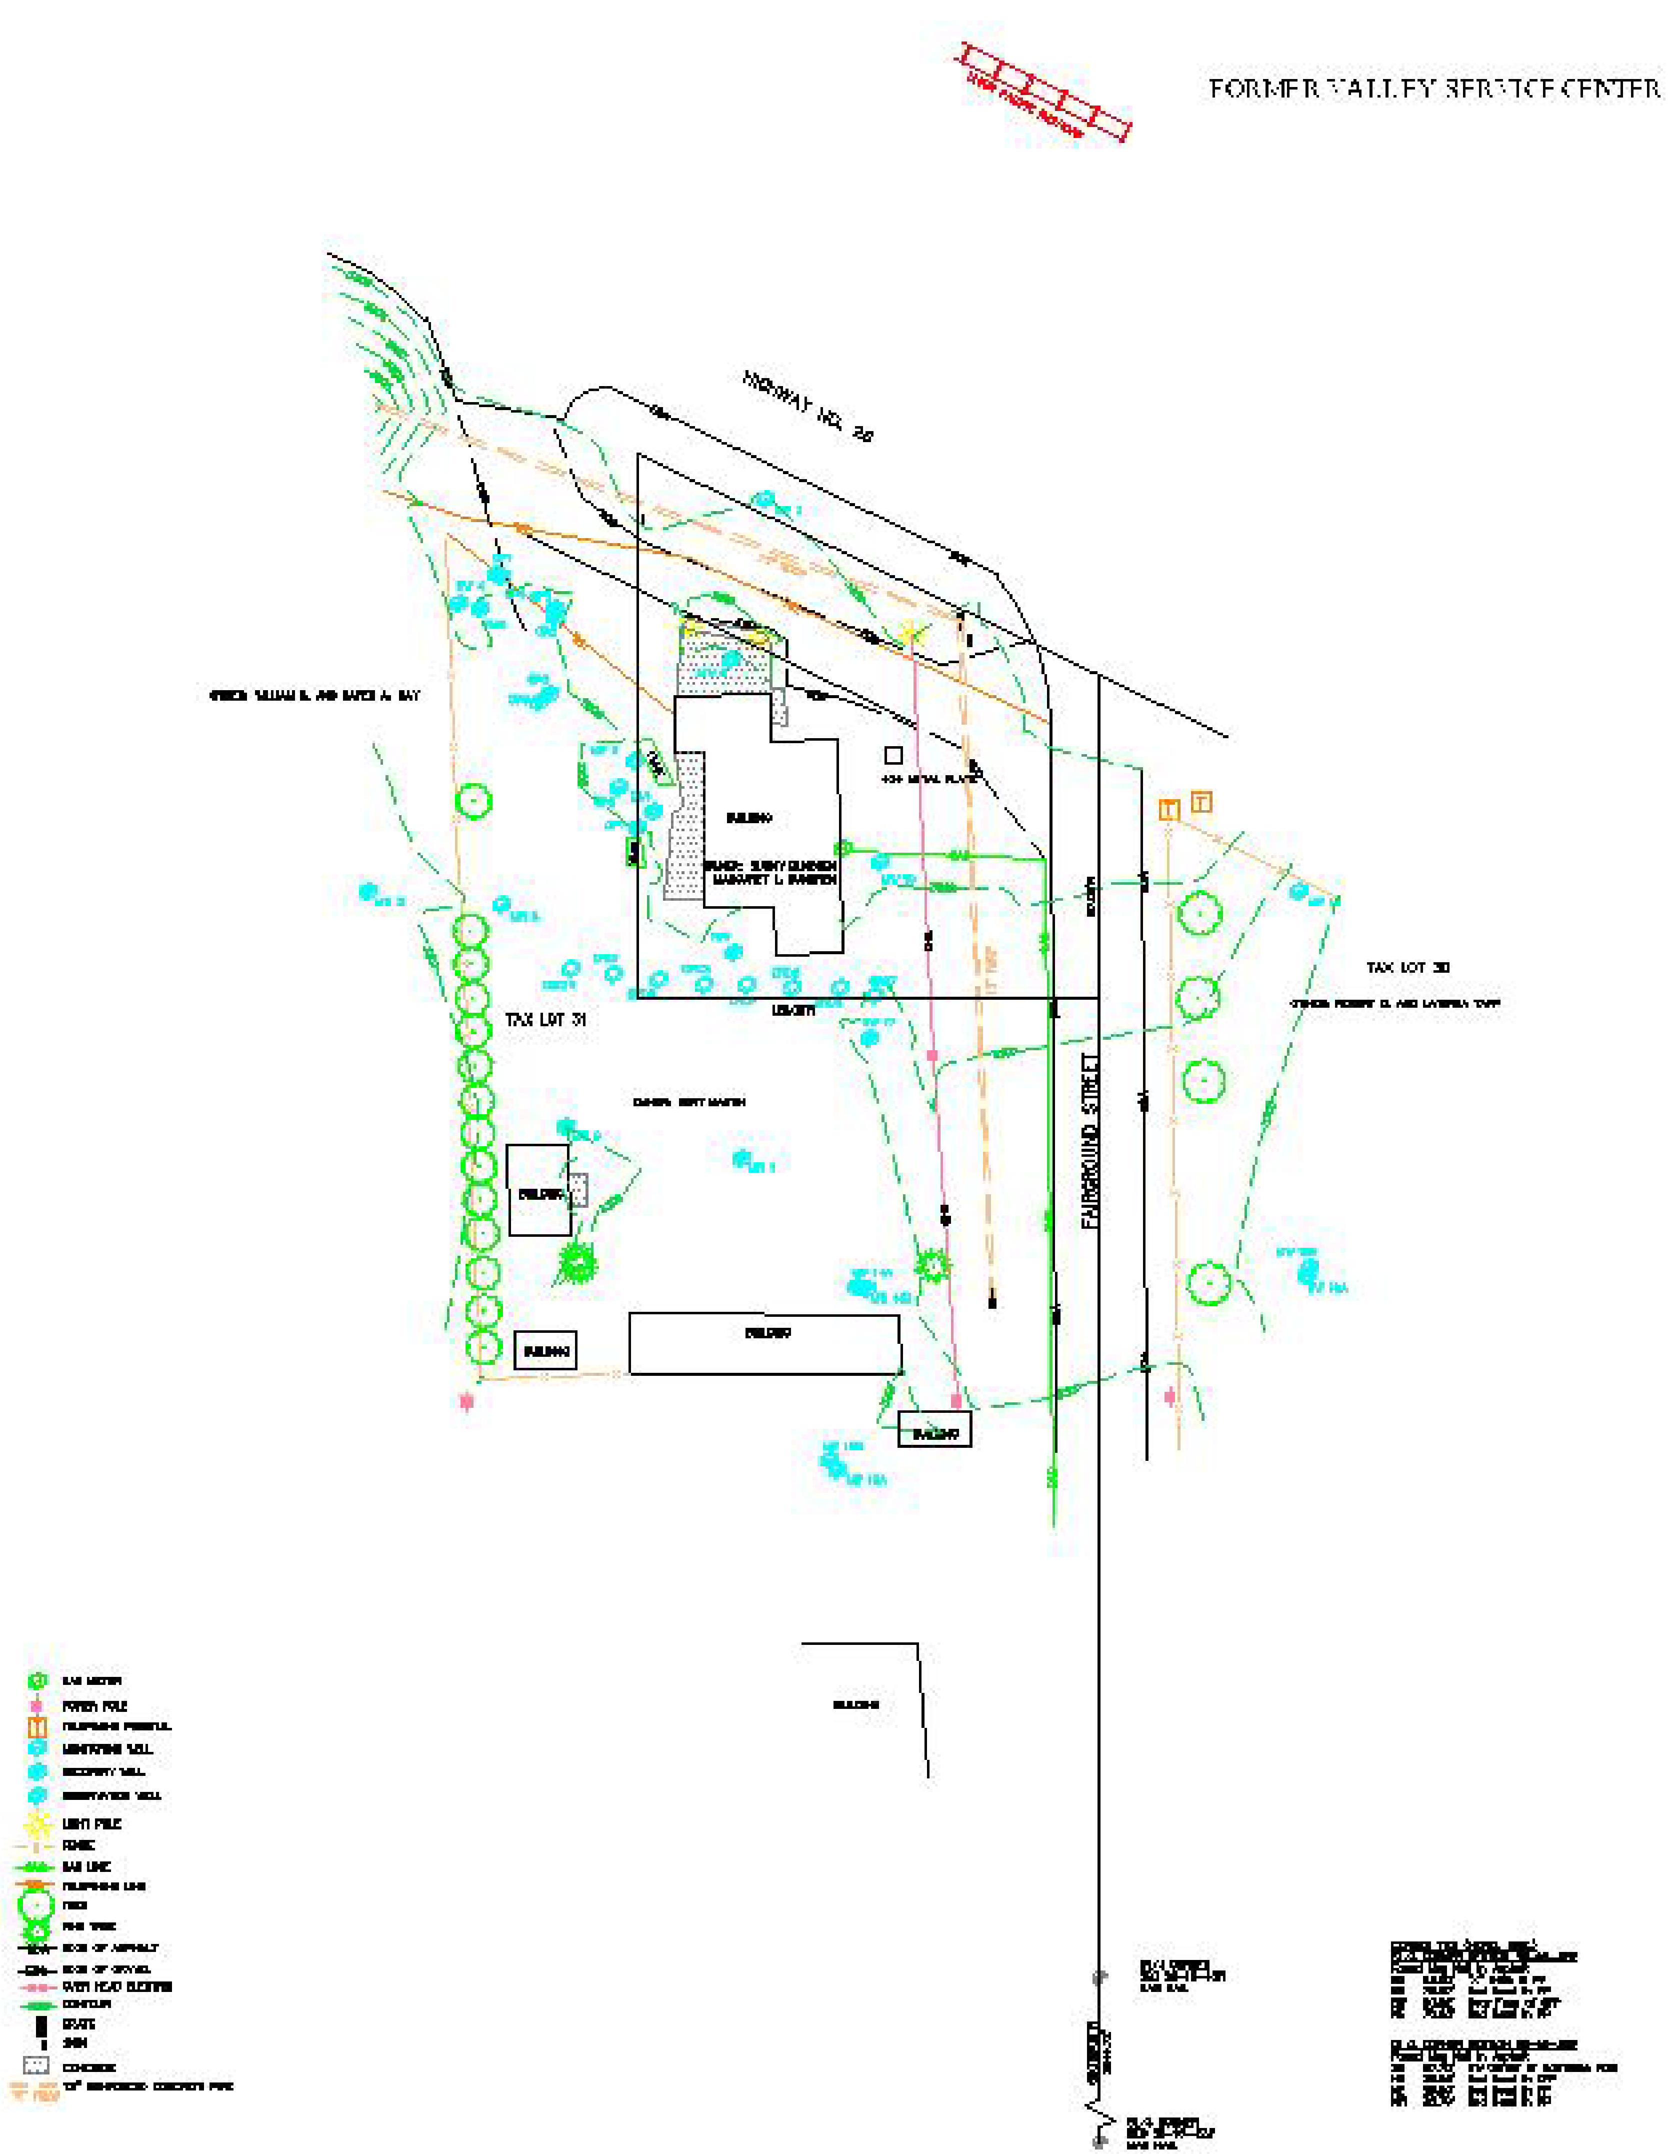


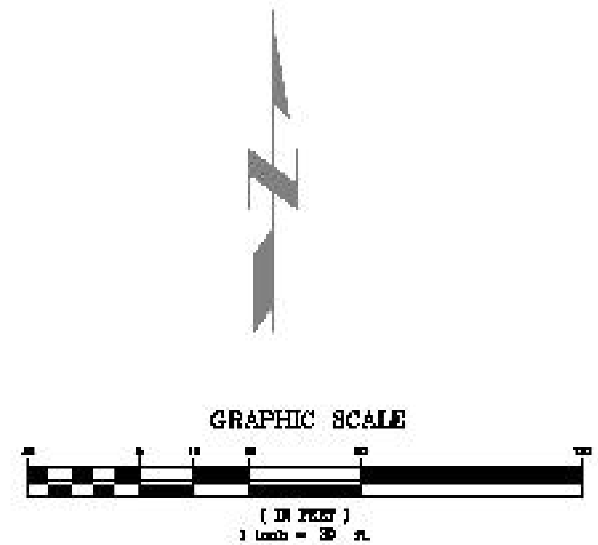


LEGAL DESCRIPTION
A part of Tax Lot No. 31 in Section 28, in Township 16 North, Range 42 West of the 6th P.M., in Garden County, Nebraska, described as follows:
Commencing at the point of intersection of the South right-of-way line of State Highway No. 26 with the East line of said Tax Lot 31; running thence South on the East line of said Tax Lot 31, a distance of 87 feet; running thence West at right angles, a distance of 126 feet; running thence North at right angles, to the South right-of-way line of said State Highway No. 26; running thence in a Southeasterly direction along said South right-of-way line of State Highway No. 26, to the point of beginning.

| MONITORING WELL | CASING ELEVATION | MONITORING WELL | CASING ELEVATION |
|---|---|---|---|
| ORC-1 | 3307.37 | MW 1 | 3307.19 |
| ORC-2 | 3307.18 | MW 2 | 3306.81 |
| ORC-3 | 3307.33 | MW 3 | 3308.80 |
| ORC-4 | 3306.89 | MW 4 | 3309.86 |
| ORO-5 | 3304.88 | MW 5 | 3308.58 |
| ORO-6 | 3304.72 | MW 6 | 3308.17 |
| ORC-7 | 3304.33 | MW 8 | 3309.83 |
| ORC-10 | 3307.18 | MW 9 | 3308.84 |
| OP-1 | 3307.76 | MW 10 | 3310.04 |
| OP-2 | 3307.82 | MW 13 | 3308.42 |
| OP-3 | 3307.44 | MW 14A | 3307.70 |
| OP-4 | 3307.72 | MW 14B | 3307.80 |
| OP-5 | 3307.74 | MW 15A | 3304.69 |
| OP-6 | 3307.40 | MW 15B | 3304.81 |
| OP-8 | 3307.87 | MW 17 | 3308.45 |
| SV-1 | 3306.95 | MW 18A | 3307.17 |
| RW 1 | 3308.05 | MW 18B | 3307.14 |
| RW 2 | 3307.45 | | |

SURVEYOR'S CERTIFICATE
I HEREBY CERTIFY THAT THIS PLAT OF A SURVEY WAS MADE BY ME OR UNDER MY SUPERVISION AND IS TRUE AND ACCURATE TO THE BEST OF MY KNOWLEDGE, AND THAT I AM A DULY REGISTERED LAND SURVEYOR UNDER THE LAWS OF THE STATE OF NEBRASKA.

THOMAS L. KRUEGER — LS 445

JEO Consulting Group, Inc.

SITE SURVEY

FORMER VALLEY SERVICE CENTER
A TRACT IN TAX LOT 31
LEWELLEN, NEBRASKA

SHEET 1 OF 1